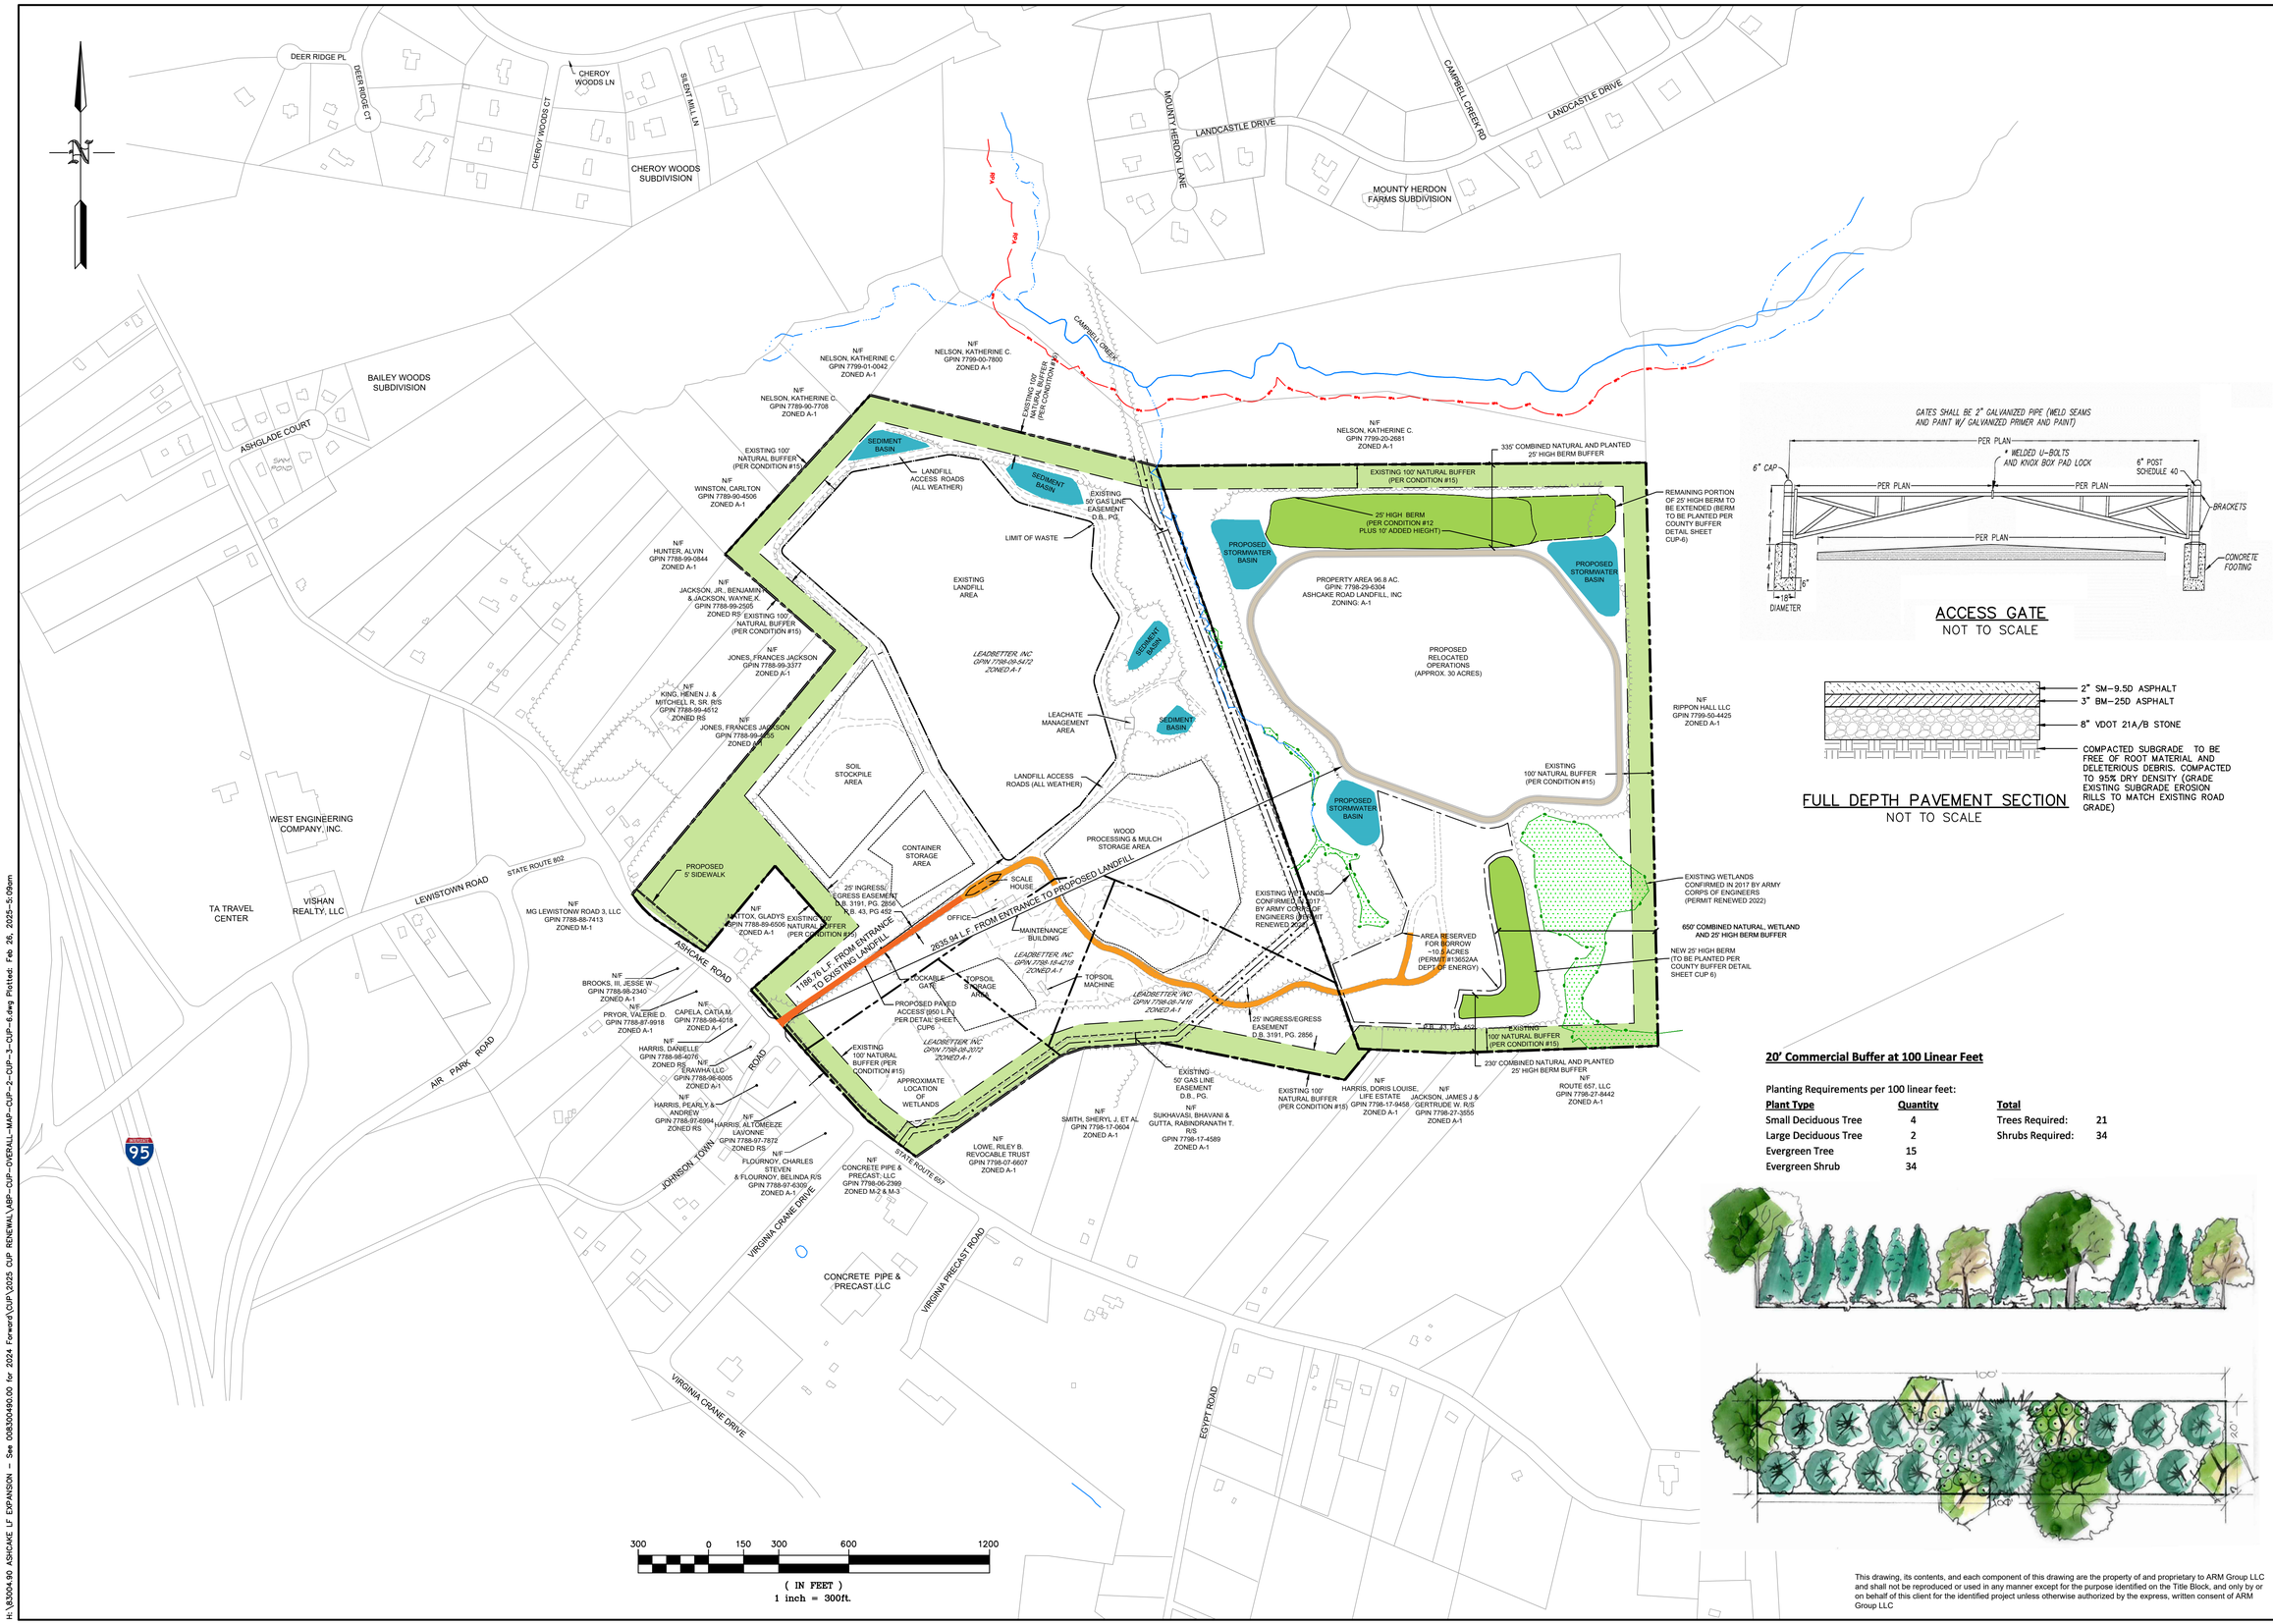

GATES SHALL BE 2" GALVANIZED PIPE (WELD SEAMS AND PAINT W/ GALVANIZED PRIMER AND PAINT)

ACCESS GATE
NOT TO SCALE

FULL DEPTH PAVEMENT SECTION
NOT TO SCALE

20' Commercial Buffer at 100 Linear Feet

Planting Requirements per 100 linear feet:

Plant Type	Quantity
Small Deciduous Tree	4
Large Deciduous Tree	2
Evergreen Tree	15
Evergreen Shrub	34

Total	
Trees Required:	21
Shrubs Required:	34

This drawing, its contents, and each component of this drawing are the property of and proprietary to ARM Group LLC and shall not be reproduced or used in any manner except for the purpose identified on the Title Block, and only by or on behalf of this client for the identified project unless otherwise authorized by the express, written consent of ARM Group LLC

ARM Group LLC
Engineers and Scientists
www.armgroup.net
9560 Kings Charter Drive
Ashland, VA 23005
(804) 550-9200

No.	Revision	Date	By:
	PER COMMUNITY MEETING COMMENTS	05/10/2022	BLD
	REVISED TO REFLECT NEW CONDITIONS	07/12/2022	BLD
	REVISED PER NEW CUP APPLICATION	11/25/2024	BLD
	REVISED PER 2025 NEW CUP APPLICATION	02/18/2025	BLD

This drawing, its contents, and each component of this drawing are the property of and proprietary to ARM Group LLC and shall not be reproduced or used in any manner except for the purpose identified on the Title Block, and only by or on behalf of this client for the identified project unless otherwise authorized by the express, written consent of ARM Group LLC

designed	SB/RLH	date	JAN 04, 2022
checked	MSC	project no.	008300490.00
drawn	SB/BLD		

CONDITIONAL USE PERMIT NEIGHBORHOOD MAP

HANOVER COUNTY, VIRGINIA

ASHCAKE ROAD LANDFILL
10022 ASHCAKE ROAD

Sheet #
CUP 6

H:\8300490 ASHCAKE LF EXPANSION - See 008300490.00 for 2024 Forward\CUP\2025 CUP RENEWAL\MAP- CUP-OVERALL-MAP-CUP-2-CUP-3-CUP-6.dwg Plotted: Feb 26, 2025-5:09am