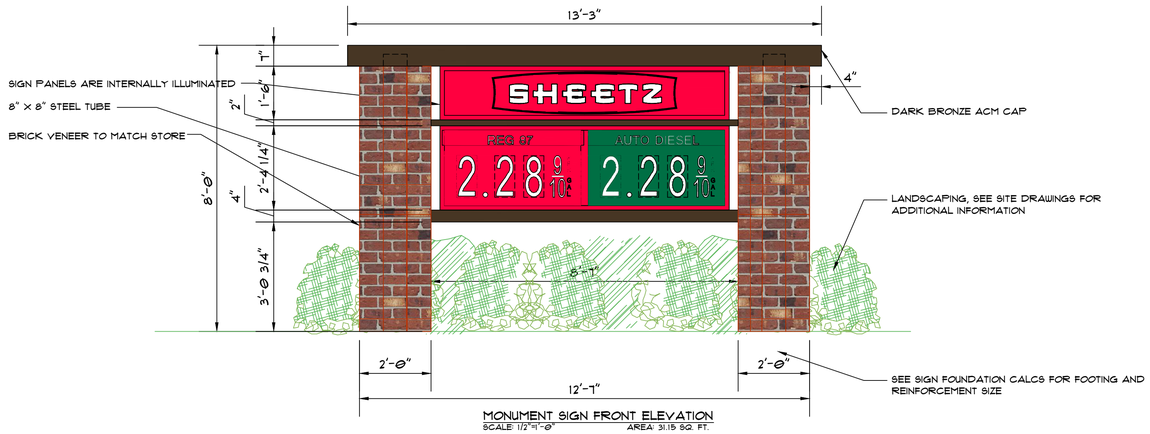

MONUMENT SIGN FRONT ELEVATION
SCALE: 1/2"=1'-0" AREA: 31.15 SQ. FT.

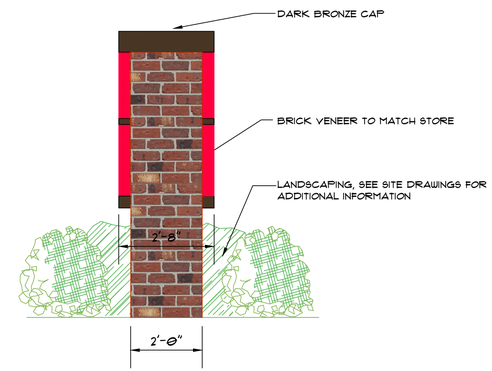

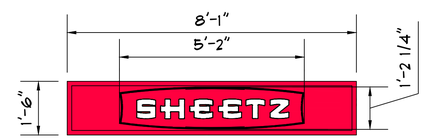

SIGN AREA = 12.13 SQ. FT.
PANEL HAS OPAQUE (NON-LIT) BACKGROUND

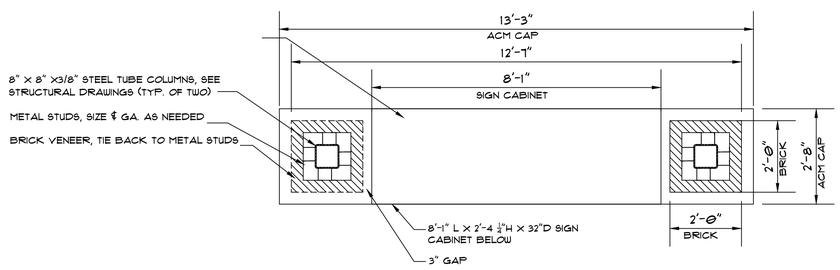

PLAN VIEW
SCALE: 1/2"=1'-0"

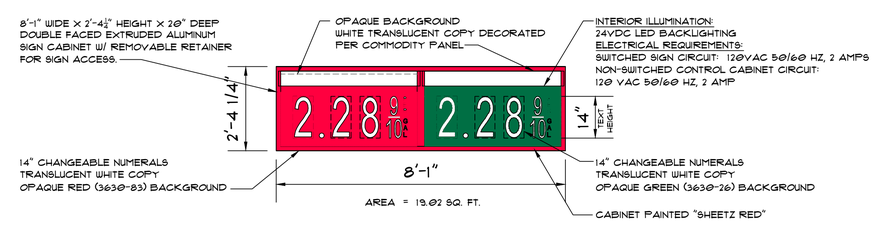

"UNLD 87" TO BE ON STREET SIDE OF SIGN FOR BOTH SIDES

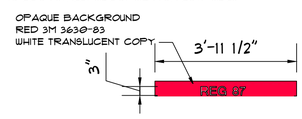

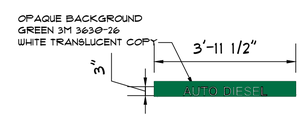

Convenience Architecture and Design P.C.
351 Sheetz Way, Claysburg, PA 16625

phone (814) 239-6013
email tcolumbu@sheetz.com
web site www.sheetz.com

PROJECT NAME:
NEW SHEETZ SITE
MIDLOTHIAN

Int. of Hull Street Road, U.S. Rt 360 and Bridgewood Road, S.R. 907
Chesterfield County
Virginia

OWNER:
SHEETZ, INC.

5700 SIXTH AVE.
ALTOONA, PA 16602

CONSULTANT

PROFESSIONAL

KEYPLAN

MARK	DATE	DESCRIPTION

ISSUE: 09-22-21
PROJECT NO:
AUTHOR BY: NMI
REVIEW BY:
SHEET TITLE

MONUMENT SIGN DETAILS

SIGN

G:\Sheetz\Projects\VA-214278-Midlothian-Bridgewood Road\Sign Package\Midlothian...monument.dwg, 9/22/2021 4:41:07 PM

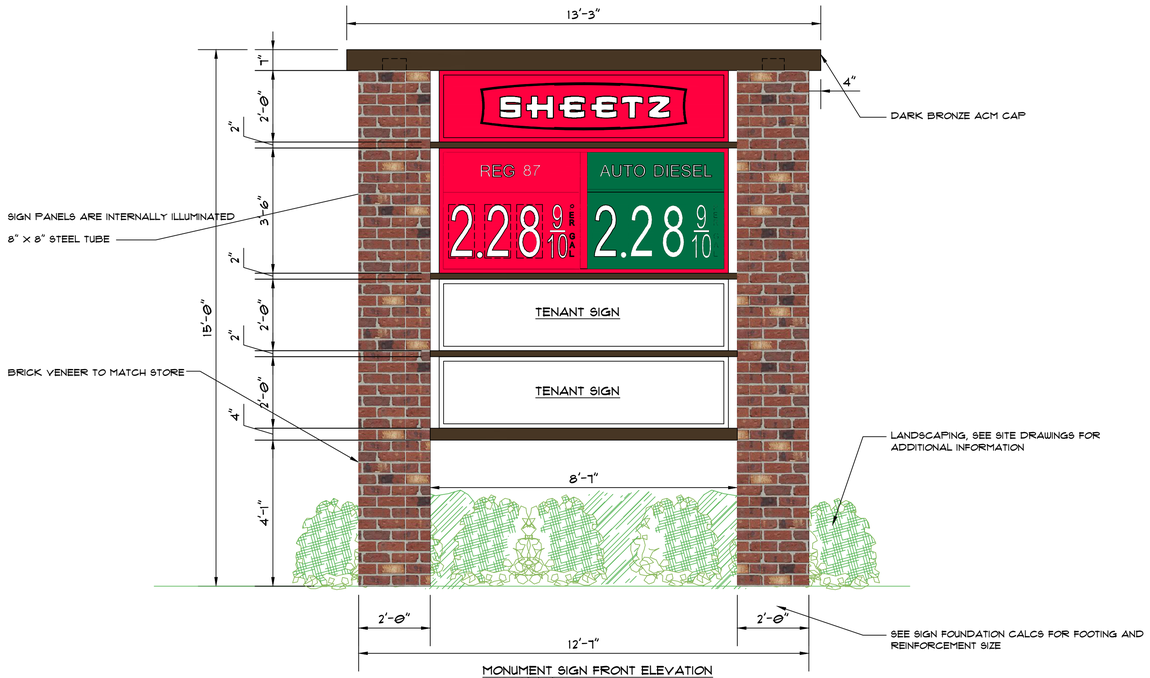

MONUMENT SIGN FRONT ELEVATION
SCALE: 1/2"=1'-0"

SHEETZ SIGN AREA = 44.46 SQ.FT.
TOTAL SIGN AREA = 76.80 SQ. FT.

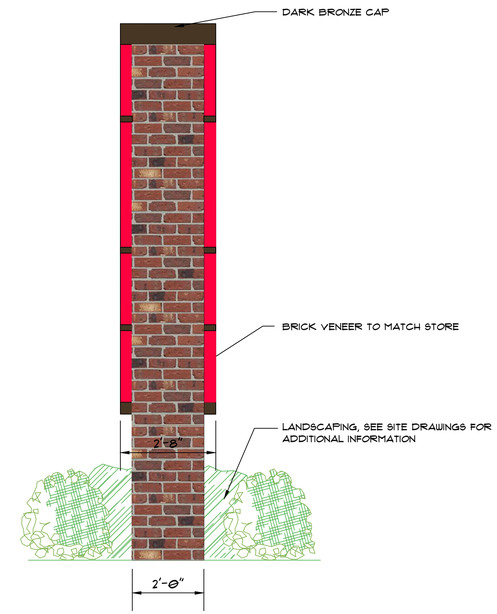

MONUMENT SIGN SIDE ELEVATION
SCALE: 1/2"=1'-0"

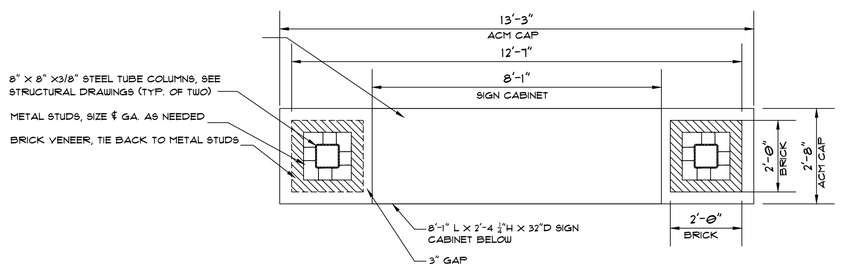

PLAN VIEW
SCALE: 1/2"=1'-0"

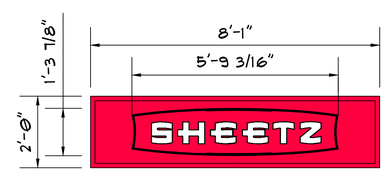

SIGN AREA = 16.17 SQ.FT.
PANEL HAS OPAQUE (NON-LIT) BACKGROUND

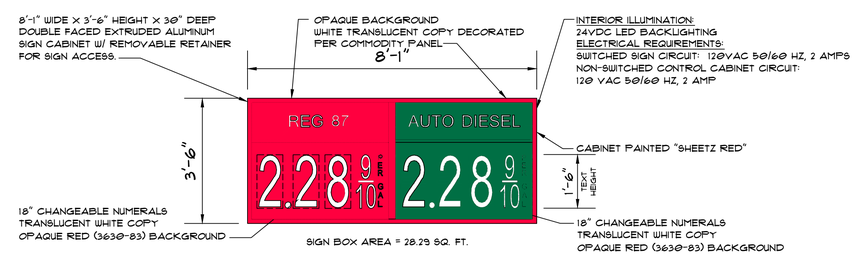

SIGN BOX AREA = 28.29 SQ. FT.

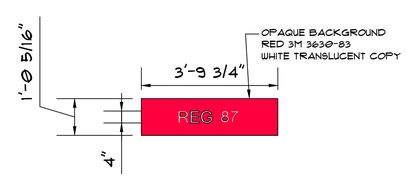

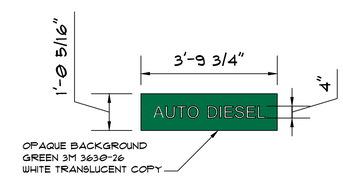

Convenience Architecture and Design P.C.
351 Sheetz Way, Claysburg, PA 16625

phone (814) 239-6013
email tcolumbu@sheetz.com
web site www.sheetz.com

PROJECT NAME:
NEW SHEETZ SITE
MIDLOTHIAN

Int. of Hull Street Road, U.S. Rt 360 and Bridgewood Road, S.R. 907
Chesterfield County
Virginia

OWNER:
SHEETZ, INC.

5700 SIXTH AVE.
ALTOONA, PA 16602

CONSULTANT

PROFESSIONAL

KEYPLAN

MARK	DATE	DESCRIPTION

ISSUE: 07-20-20
PROJECT NO:
AUTHOR BY: NMI
REVIEW BY:
SHEET TITLE

MONUMENT SIGN DETAILS

SIGN

G:\Sheetzunder.contract\VA-214278-Midlothian-Bridgewood Road\Sign Package\Midlothian-shared-sign.dwg, 9/22/2021 4:41:41 PM

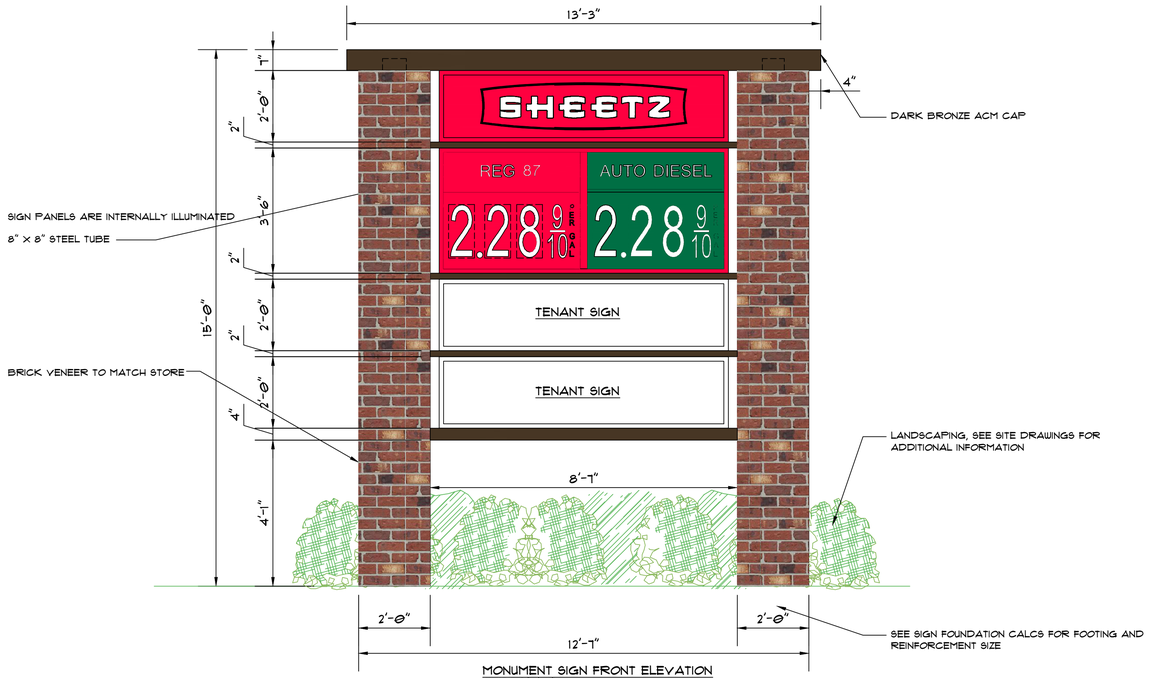

MONUMENT SIGN FRONT ELEVATION
SCALE: 1/2"=1'-0"

SHEETZ SIGN AREA = 44.46 SQ.FT.
TOTAL SIGN AREA = 76.80 SQ. FT.

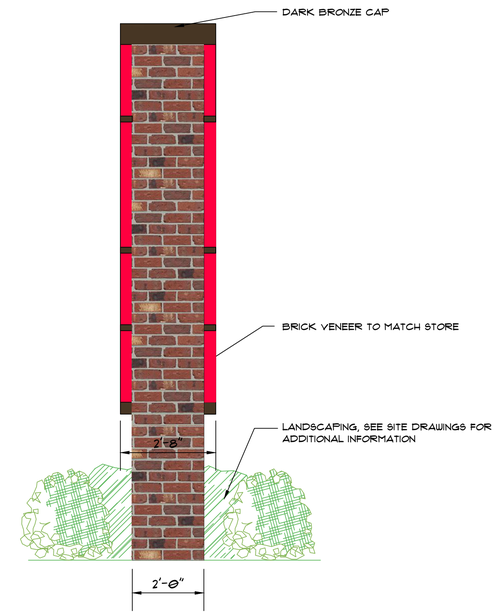

MONUMENT SIGN SIDE ELEVATION
SCALE: 1/2"=1'-0"

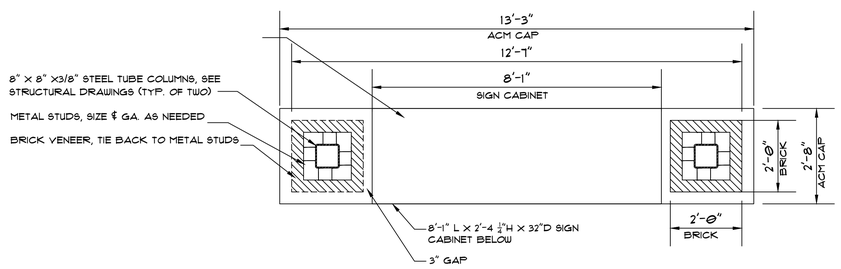

PLAN VIEW
SCALE: 1/2"=1'-0"

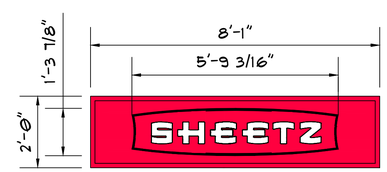

SIGN AREA = 16.17 SQ.FT.
PANEL HAS OPAQUE (NON-LIT) BACKGROUND

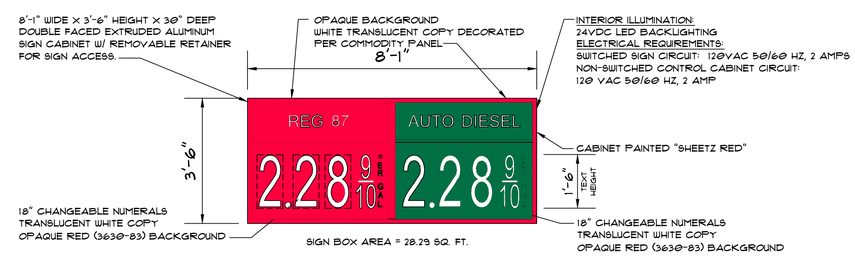

SIGN BOX AREA = 28.29 SQ. FT.

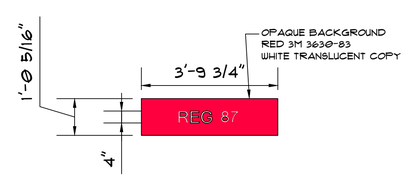

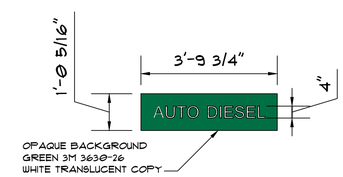

Convenience Architecture and Design P.C.
351 Sheetz Way, Claysburg, PA 16625

phone (814) 239-6013
email tcolumbu@sheetz.com
web site www.sheetz.com

PROJECT NAME:
NEW SHEETZ SITE
MIDLOTHIAN

Int. of Hull Street Road, U.S. Rt 360 and Bridgewood Road, S.R. 907
Chesterfield County
Virginia

OWNER:
SHEETZ, INC.

5700 SIXTH AVE.
ALTOONA, PA 16602

CONSULTANT

PROFESSIONAL

KEYPLAN

MARK	DATE	DESCRIPTION

ISSUE: 07-20-20
PROJECT NO:
AUTHOR BY: NMI
REVIEW BY:
SHEET TITLE

MONUMENT SIGN DETAILS

SIGN

G:\Sheetzunder.contract\VA-214278-Midlothian-Bridgewood Road\Sign Package\Midlothian-shared-sign.dwg, 9/22/2021 4:41:41 PM