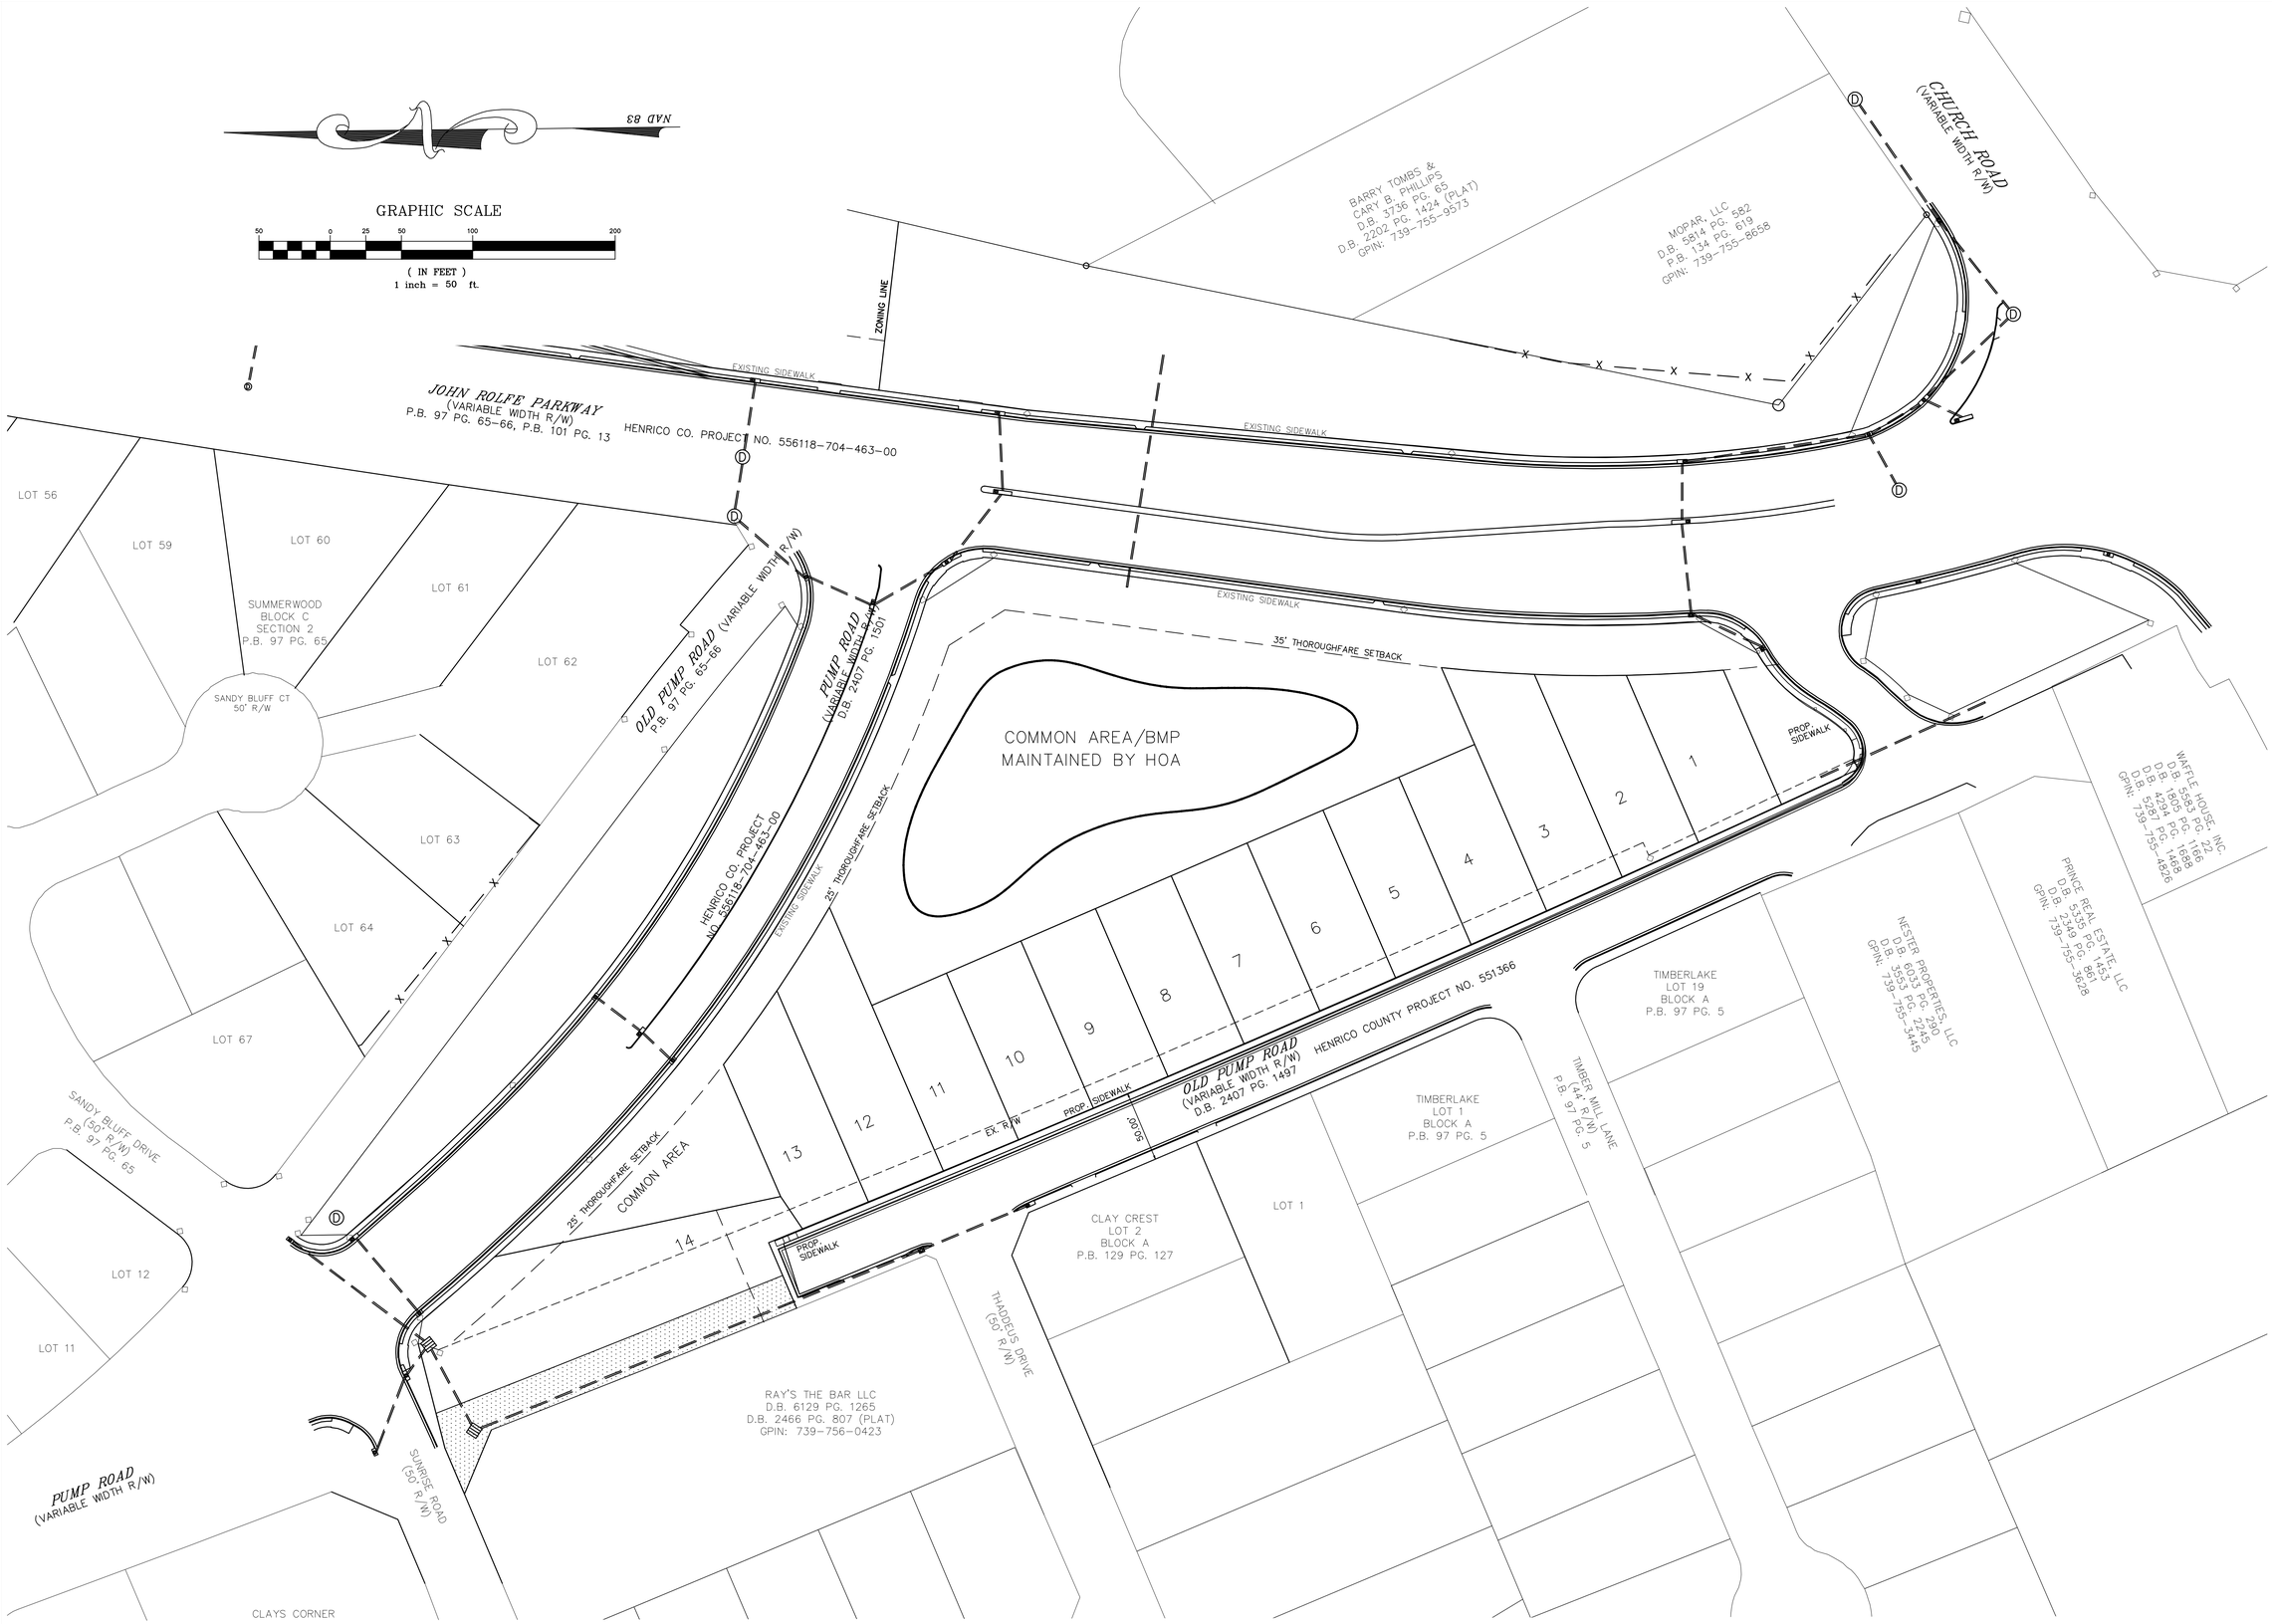

PARKER CONSULTING, LLC
12511 HIDDEN OAKS COURT
HENRICO, VIRGINIA 23233
TEL (804) 308-0483 • FAX (804) 308-2476
parkerllc@comcast.net

SCHEMATIC #21
OLD PUMP ROAD
R-5A ZONING
THREE CHOPT DISTRICT
HENRICO COUNTY, VIRGINIA

DATE	REVISION	CHECK BY

DATE: 07/15/22
SCALE: 1"= 50'
DESIGN BY: FPP
DRAWN BY: FPP
CHECK BY: FPP
OLDPUMP
SHEET 1 OF 1